THIS DRAWING IS UNPUBLISHED. RELEASED FOR PUBLICATION 2008
© COPYRIGHT 2008 - ALL RIGHTS RESERVED.

LOC	DIST
AL	2

REVISIONS

P	LTR	DESCRIPTION	DATE	DWN	APVD
	Y4	REVISED PER ECN-21-128636	02DEC2021	WLS	VS
	Y5	REVISED PER ECN-25-302855	20JAN2025	WLS	JP

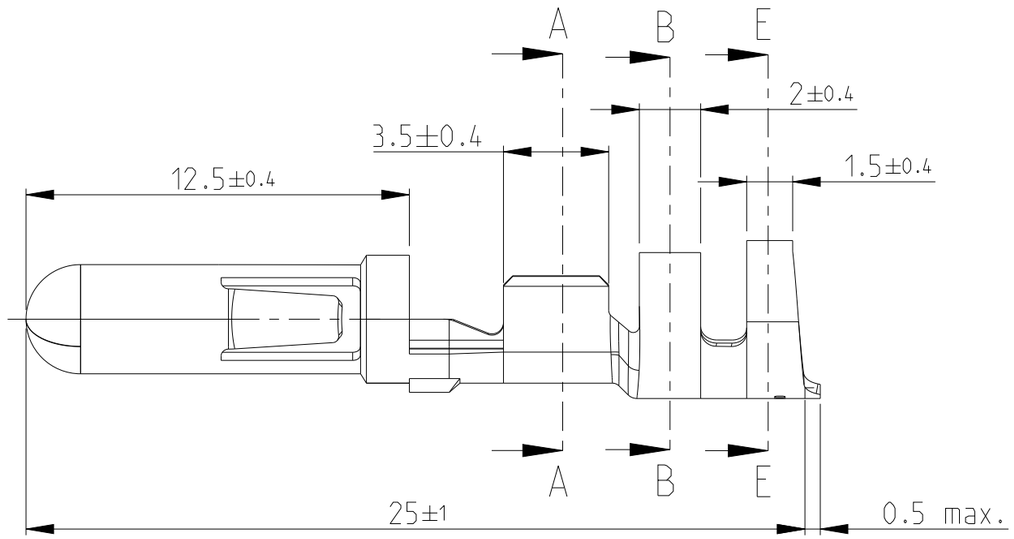

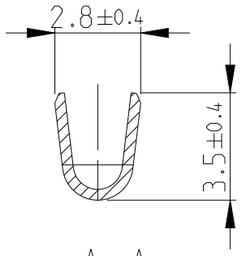

A-A

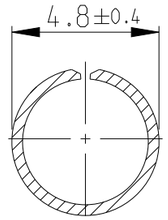

B-B

1 OBSOLETE PARTS: OBSOLETE C1S STREAMLINING PER D.RENAUD/D.SINISI

Terminal Conductor: FLK-Cable
Conductor: F-Crimp
Insulation: F-Crimp

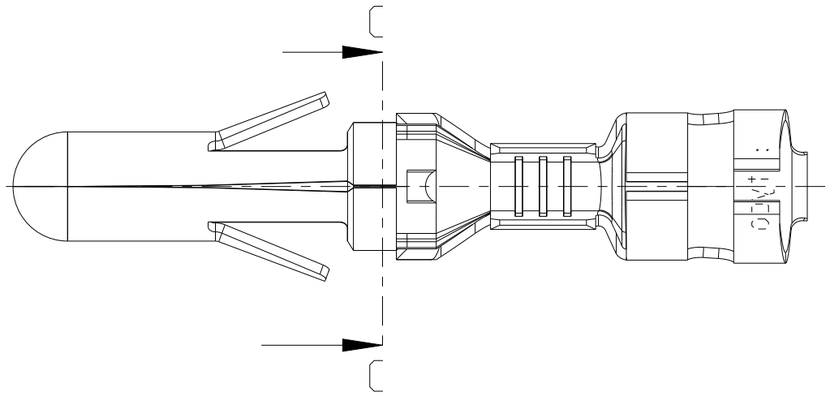

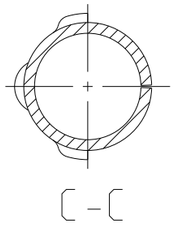

C-C

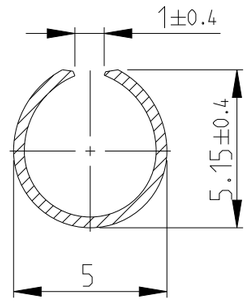

E-E

Cross-section in mm²										
	Single connection	0.50	0.75	1.00	1.50	2.00	2.50	3.00	4.00	6.00
0.50	X	X	X	X	X					
0.75	X	X	X	X						
1.00	X	X	X	X						
1.50	X	X								
2.00										
2.50										
3.00										
4.00										
6.00										

0- -1,2,3,4,6,7 as shown

Wire size: 0.5-2.0 mm²

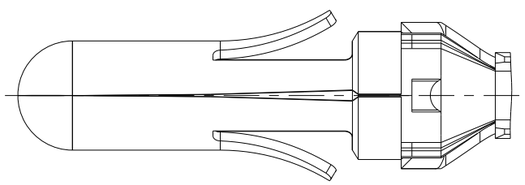

0- -5 as shown

	Finish	Material	Part no.
1	OBSOLETE	Bright	Brass	~~925660-7~~
	OBSOLETE	Gold over Ni	Phosphor Bronze	~~925660-6~~
	OBSOLETE	Pre-tin plated	Steel	~~925660-5~~
	OBSOLETE	Bright	Phosphor Bronze	~~925660-4~~
		Silver	Phosphor Bronze	925660-3
		Pre-tin plated	Phosphor Bronze	925660-2
		Pre-tin plated	Brass	925660-1

THIS DRAWING IS A CONTROLLED DOCUMENT.

DIMENSIONS: mm

TOLERANCES UNLESS OTHERWISE SPECIFIED:
0 PLC ±0.2
1 PLC ±0.2
2 PLC ±0.2
3 PLC ±-
4 PLC ±-
ANGLES ±1° 30'

MATERIAL See table
FINISH See table

DWN	J. Salo	12NOV2008
CHK	R. Sole	12NOV2008
APVD	P.E.Grassano	12NOV2008
PRODUCT SPEC	108-1032	
APPLICATION SPEC	114-1007	
WEIGHT	-	

TE Connectivity

NAME .140 DIA PIN

SIZE	CAGE CODE	DRAWING NO	RESTRICTED TO
A3	-	C-925660	

CUSTOMER DRAWING | SCALE 2:1 | SHEET 1 OF 1 | REV Y5